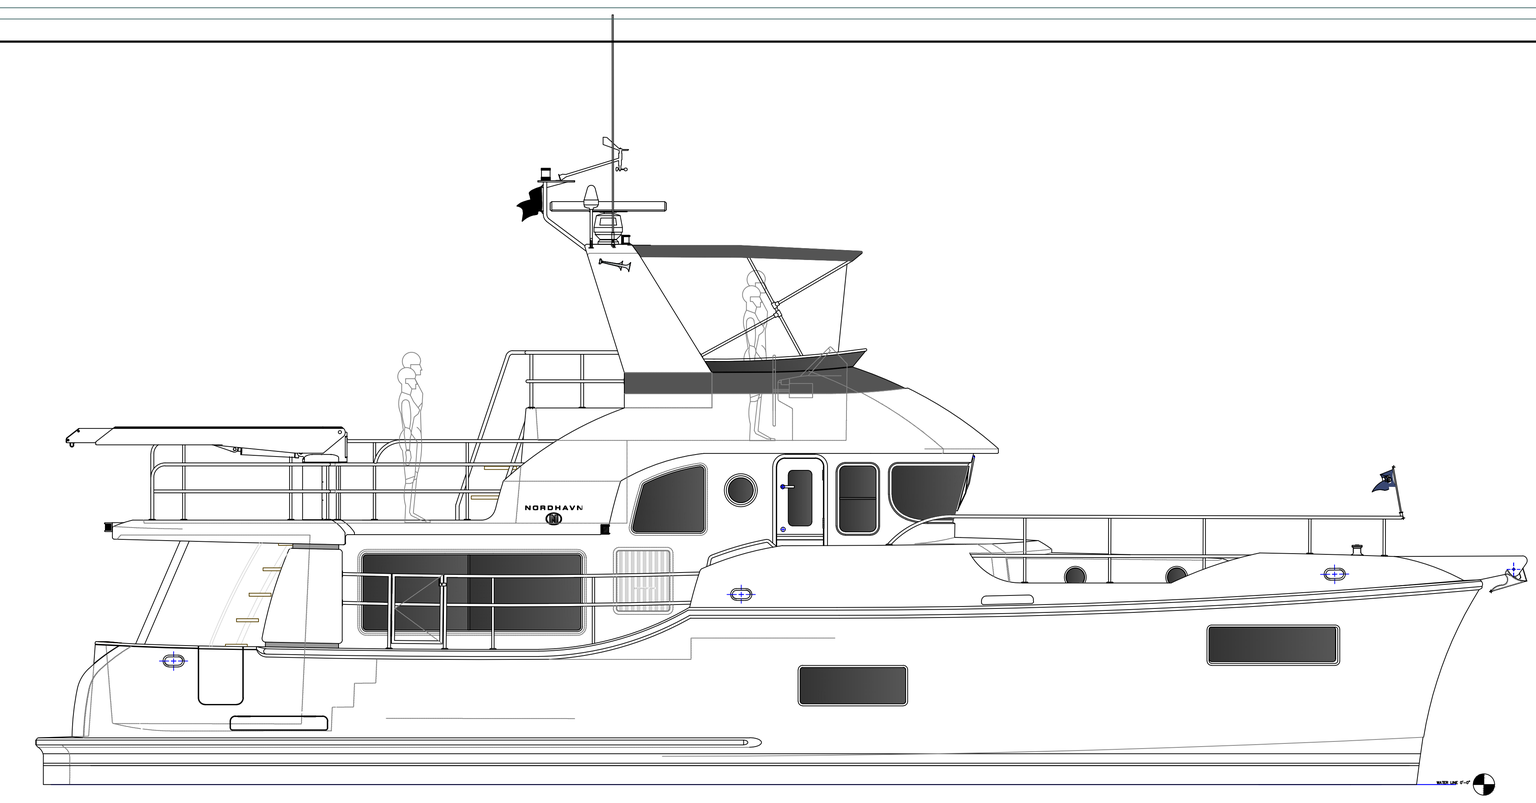

PROFILE VIEW

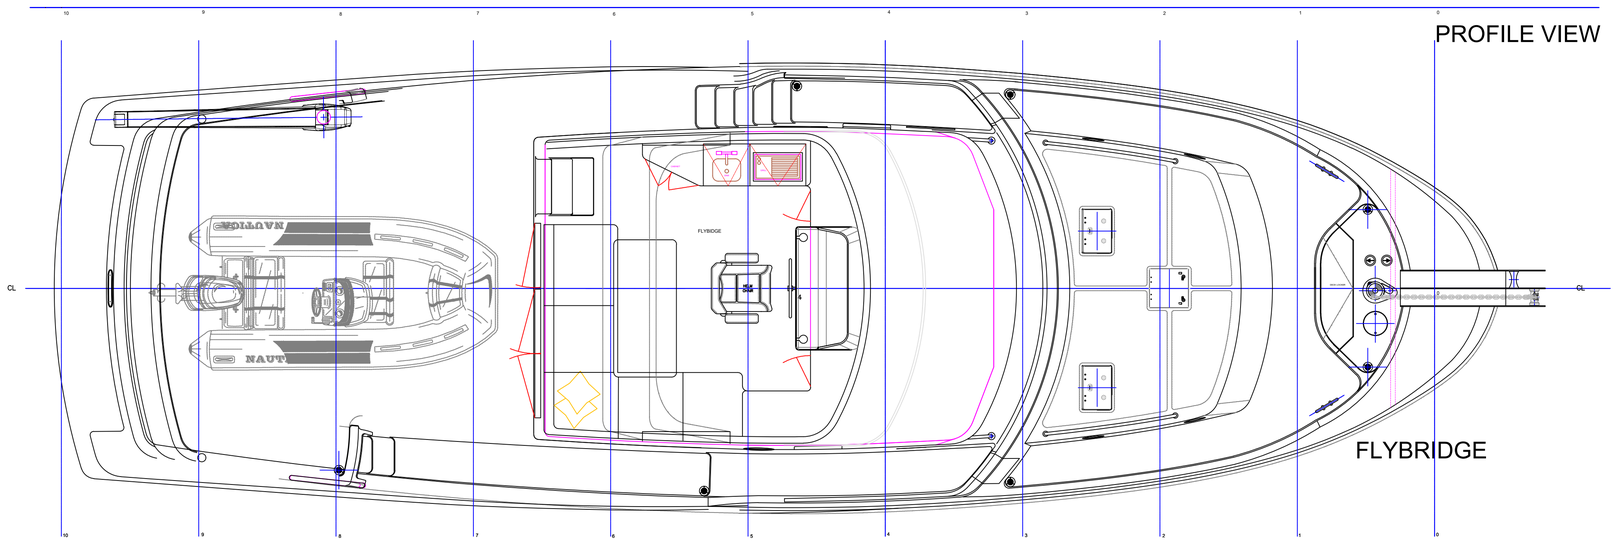

FLYBRIDGE

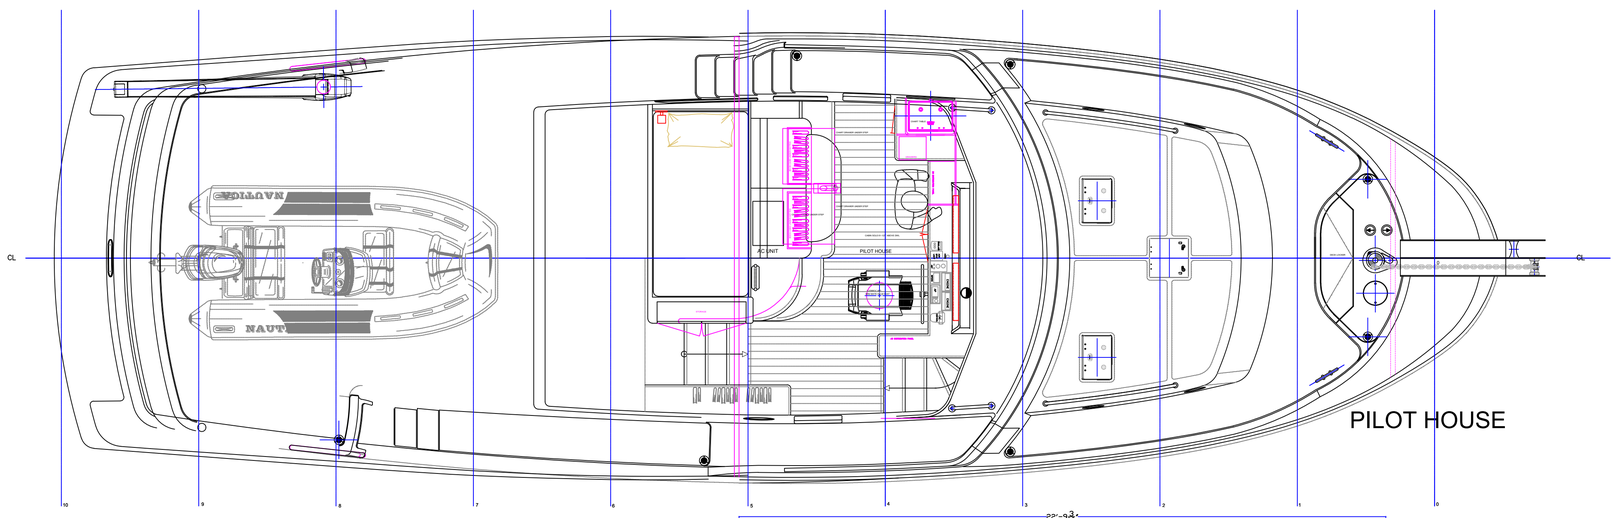

PILOT HOUSE

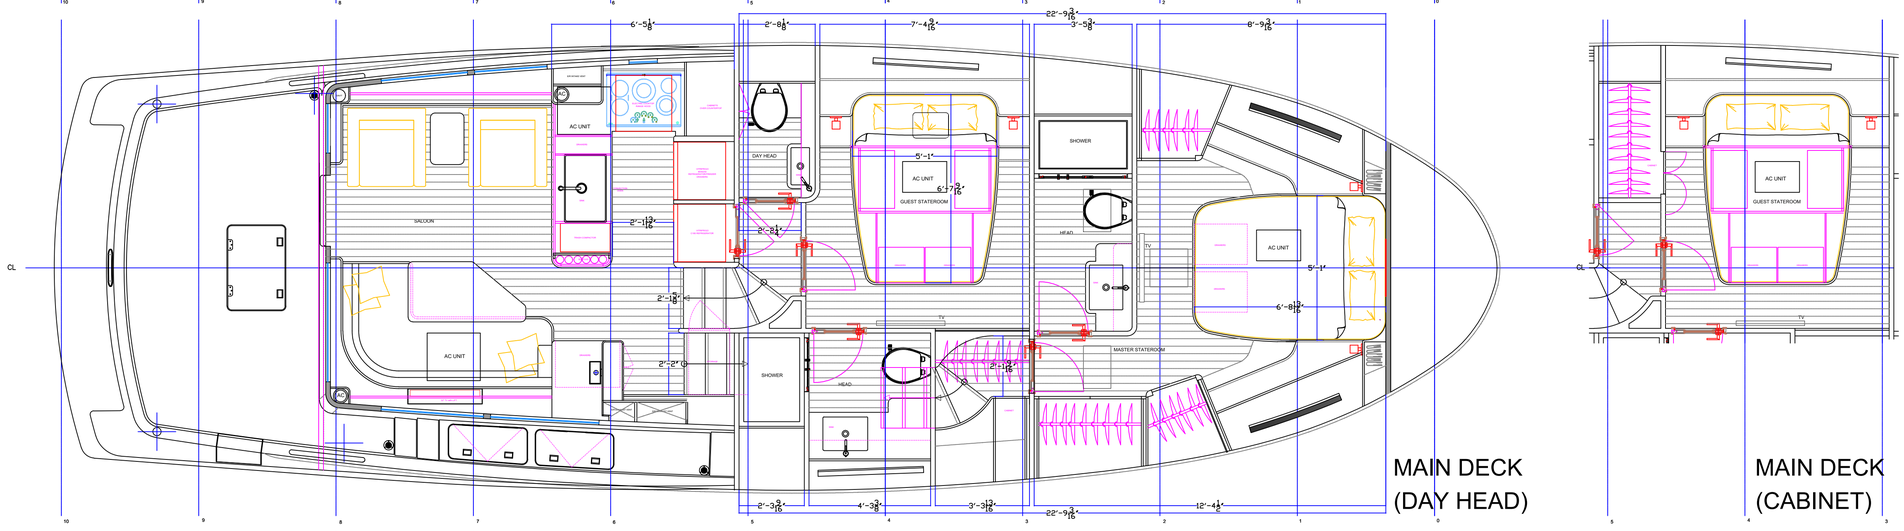

MAIN DECK
(DAY HEAD)

MAIN DECK
(CABINET)

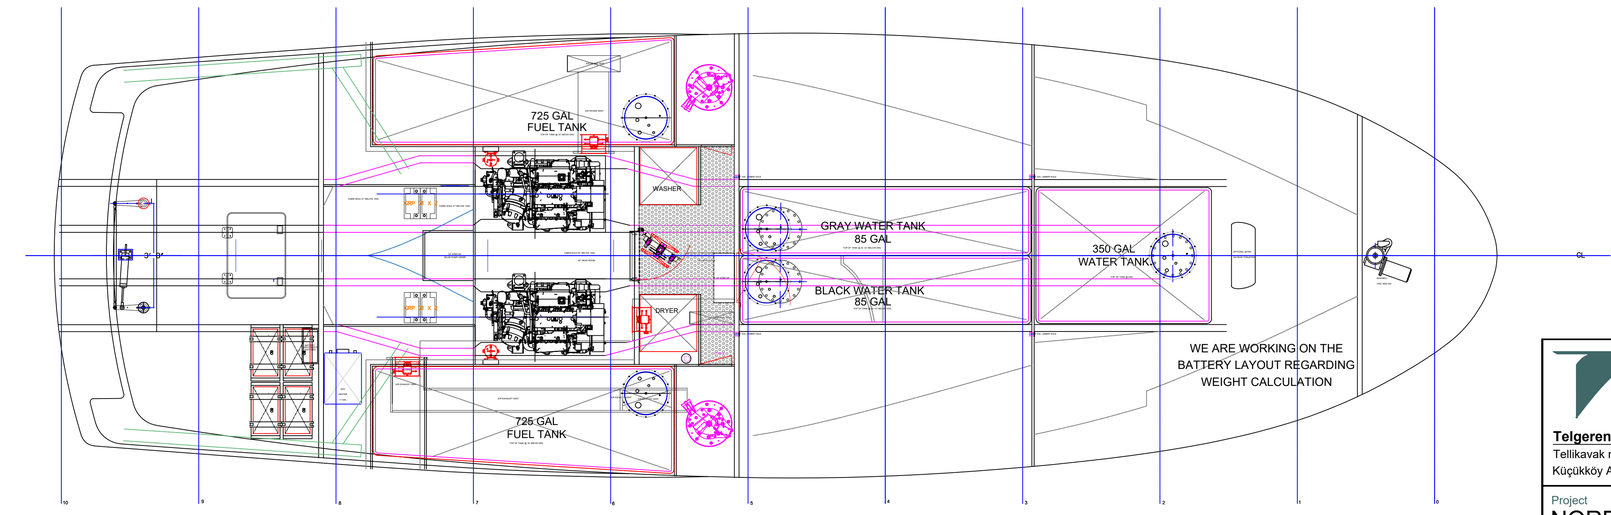

LOWER DECK

Telgeren and Partners ltd.
Tellikavak mevkii 6/1/1
Küçükköy Ayvalık, Balıkesir

Project
NORDHAVN - N51

Title
GA-2 CABINS

Project No.	Unit	Scale	Date
-	-	3/8"=1'-0" ANSI E	23/05/20

Drawn By
T&P

Number	Revision
-	00